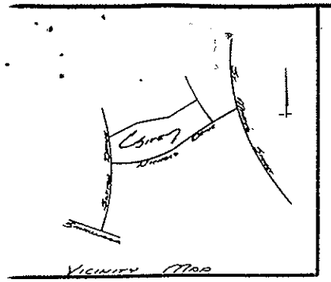

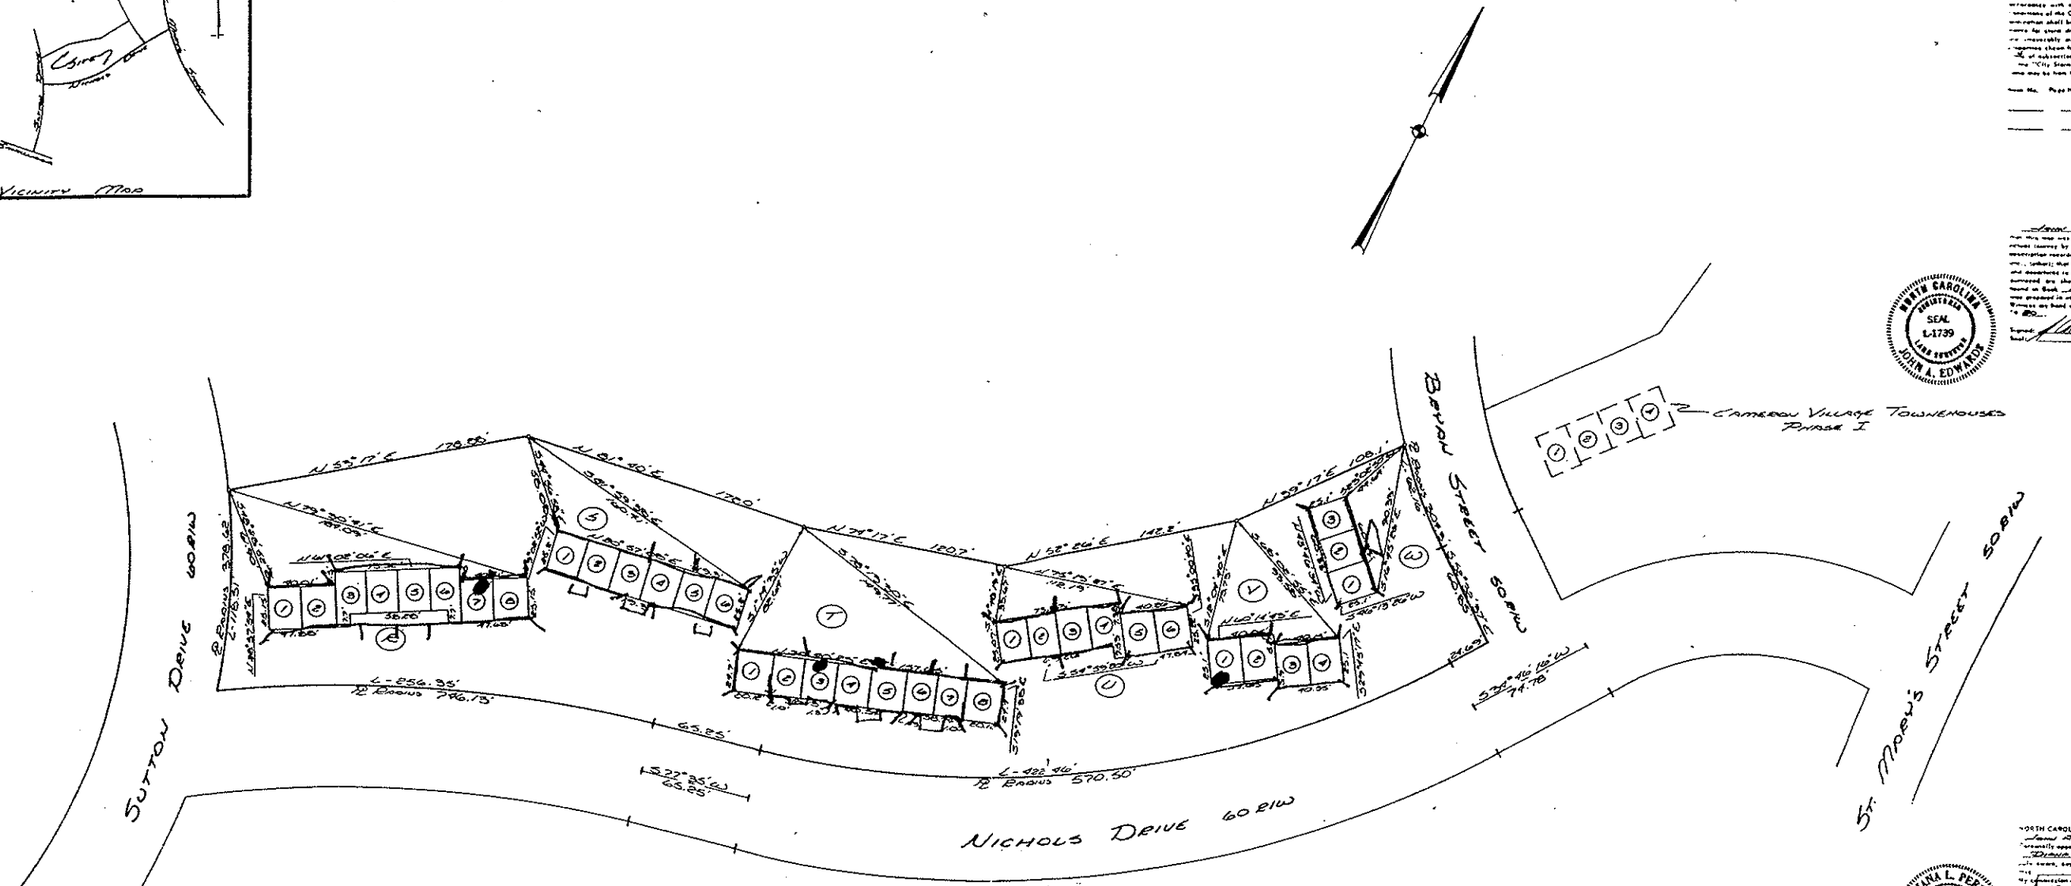

PHASE II

BUILDING	UNIT NUMBER	STREET ADDRESS	NO. OF BEDROOMS	TYPE
Building "R"	Unit 1	1001 Nichols Drive	2	T.H.
	Unit 2	1030 Nichols Drive	2	T.H.
	Unit 3	1005 Nichols Drive	2	Flat
	Unit 4	1007 Nichols Drive	2	Flat
	Unit 5	1009 Nichols Drive	2	Flat
	Unit 6	1011 Nichols Drive	2	Flat
	Unit 7	1013 Nichols Drive	2	T.H.
	Unit 8	1015 Nichols Drive	2	T.H.
Building "S"	Unit 1	1017 Nichols Drive	2	T.H.
	Unit 2	1019 Nichols Drive	1	T.H.
	Unit 3	1021 Nichols Drive	3	T.H.
	Unit 4	1023 Nichols Drive	2	T.H.
	Unit 5	1025 Nichols Drive	2	T.H.
	Unit 6	1027 Nichols Drive	2	T.H.
Building "T"	Unit 1	1029 Nichols Drive	2	T.H.
	Unit 2	1031 Nichols Drive	1	T.H.
	Unit 3	1033 Nichols Drive	1	T.H.
	Unit 4	1035 Nichols Drive	2	T.H.
	Unit 5	1037 Nichols Drive	2	T.H.
	Unit 6	1039 Nichols Drive	1	T.H.
	Unit 7	1041 Nichols Drive	1	T.H.
	Unit 8	1043 Nichols Drive	2	T.H.
Building "U"	Unit 1	1045 Nichols Drive	2	T.H.
	Unit 2	1047 Nichols Drive	2	T.H.
	Unit 3	1049 Nichols Drive	2	Flat
	Unit 4	1051 Nichols Drive	2	Flat
	Unit 5	1053 Nichols Drive	2	T.H.
	Unit 6	1055 Nichols Drive	2	T.H.
Building "V"	Unit 1	1057 Nichols Drive	2	T.H.
	Unit 2	1059 Nichols Drive	2	T.H.
	Unit 3	1061 Nichols Drive	2	T.H.
	Unit 4	1063 Nichols Drive	2	T.H.
Building "W"	Unit 1	1065 Nichols Drive	3	T.H.
	Unit 2	703 Bryan Street	1	T.H.
	Unit 3	705 Bryan Street	2	T.H.

#35

0 20 40 80 120 140 200

BAR GRAPH

COMMON AREA - 8.28 ACRES

FILE NUMBER 12

JOHN A. EDWARDS & COMPANY
Consulting Engineers
333 Wade Ave., Raleigh, N. C.
Phone (919) 828-4428

SCALE: 1" = 40'	DATE: July 22, 1980
FLD. BK. & PAGE 306	DRAWN BY: D. Gray
FILE NO.: 80-16-ES	CHECKED BY:

CAMERON VILLAGE
TOWNHOUSES
PHASE II
RALEIGH, N.C.

OWNER - I.W. York

SHEET
OF